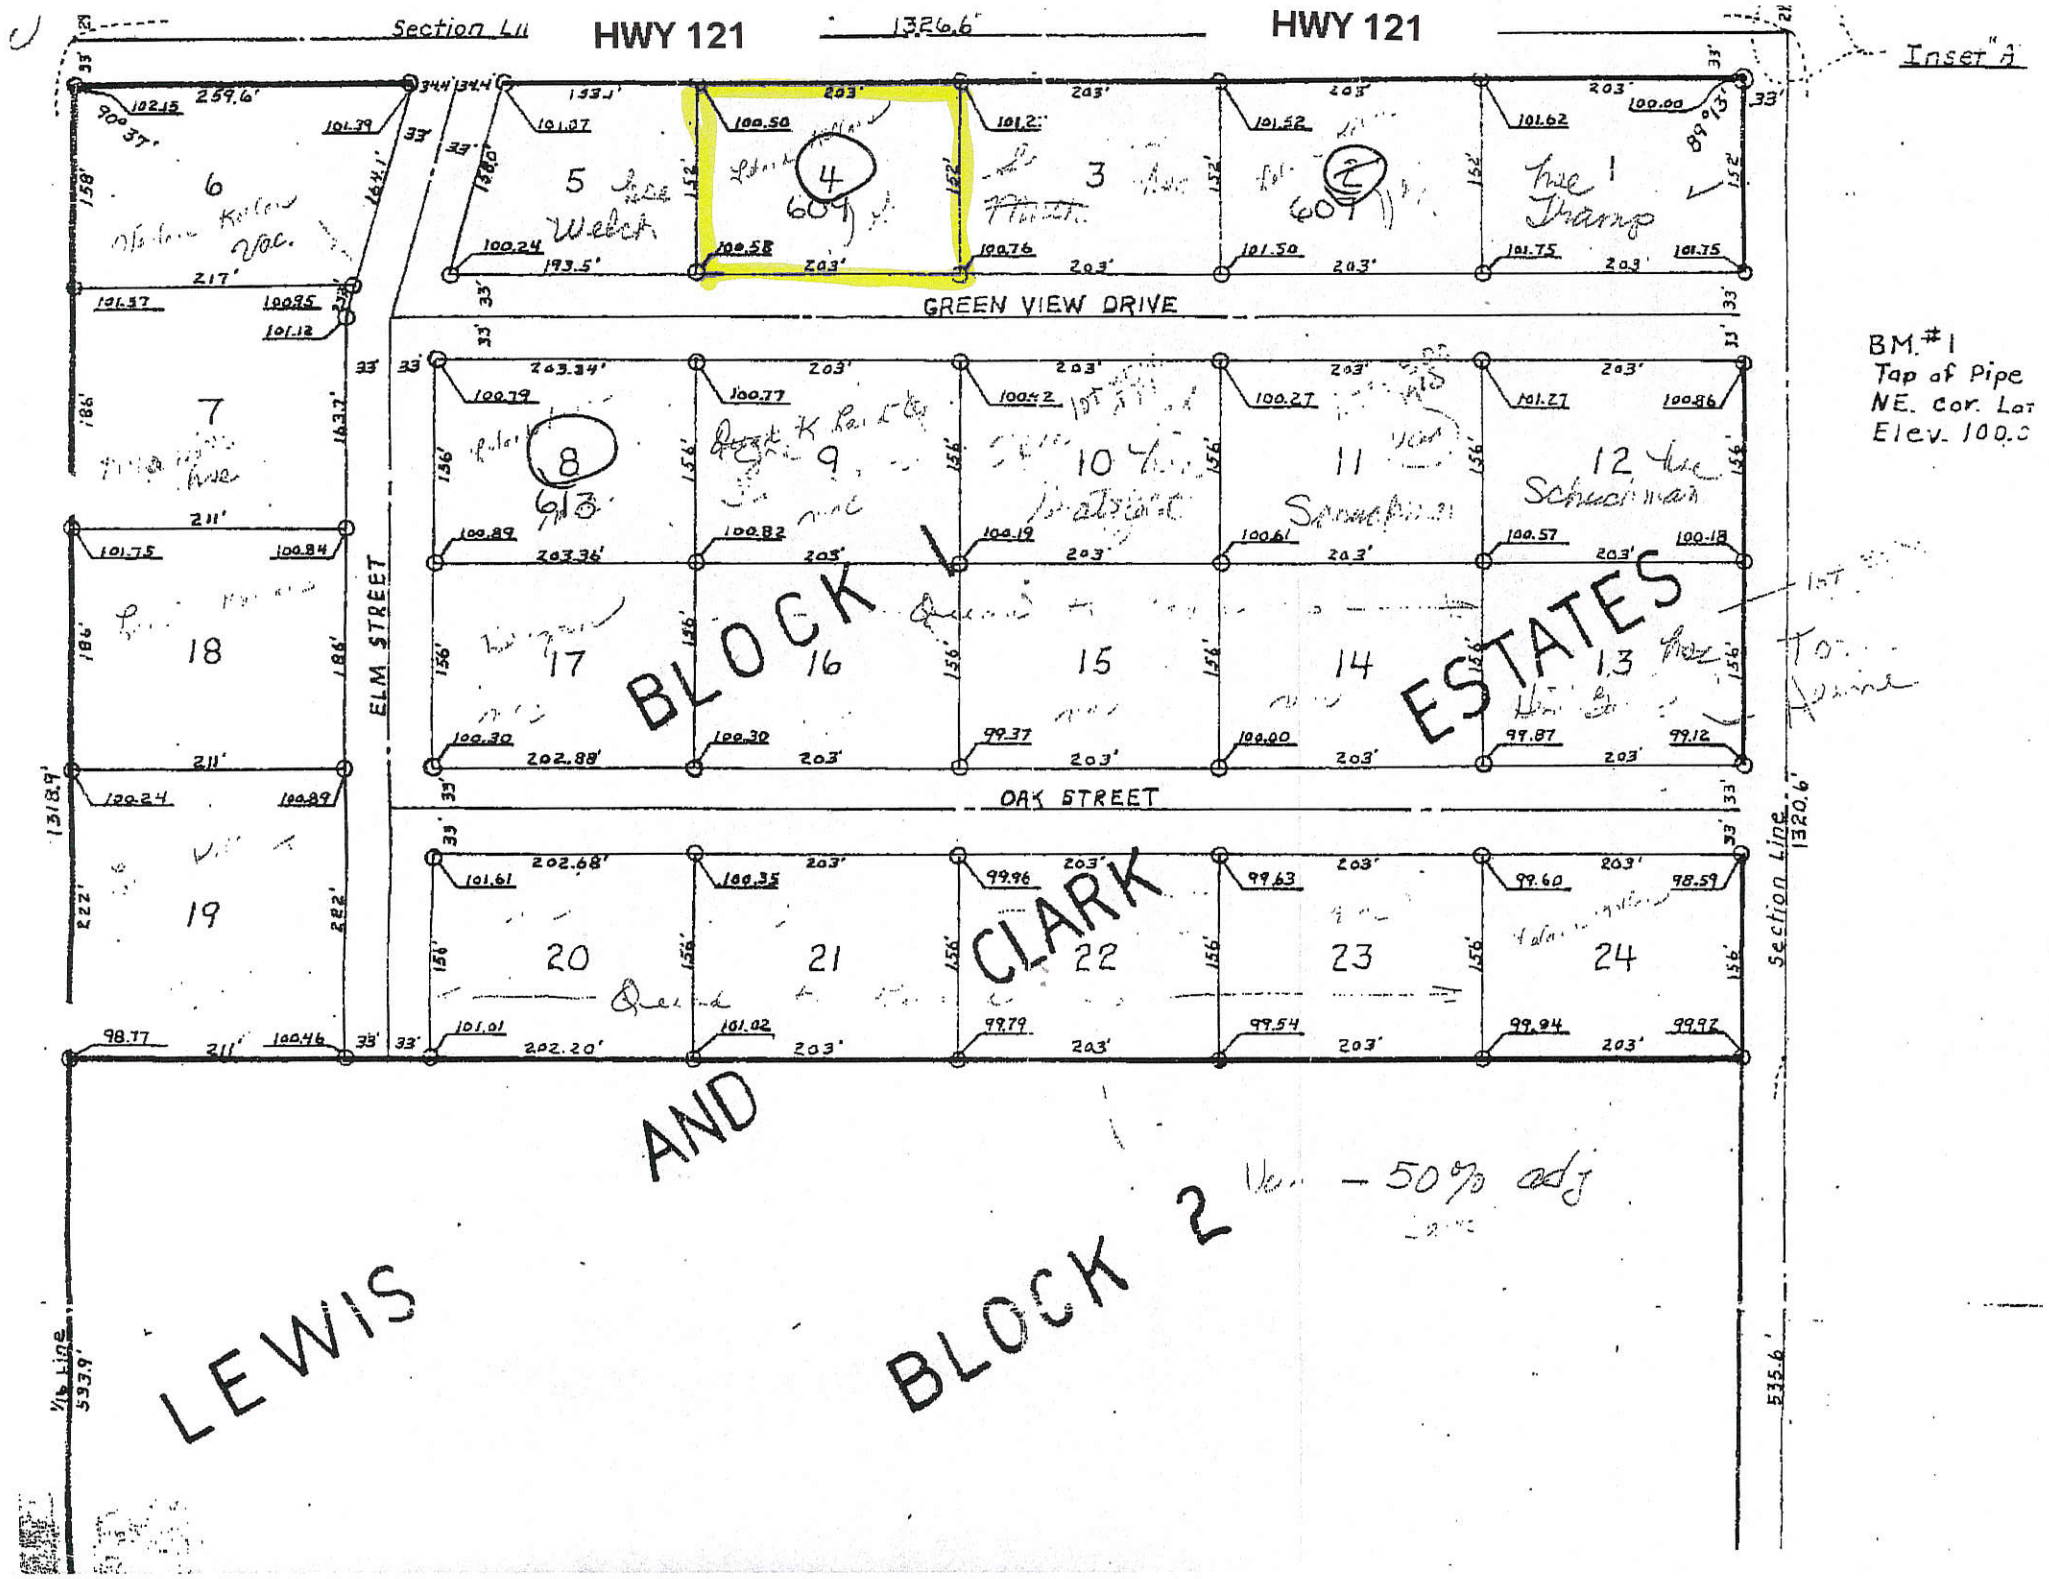

Section Line
HWY 121
1326.6'
HWY 121
Inset "A"
GREEN VIEW DRIVE
OAK STREET
ELM STREET
BLOCK 1
ESTATES
CLARK
AND
BLOCK 2
LEWIS
Section Line
1320.6'
1318.9'
1/16 Line
533.9'
535.6'
BM. #1
Tap of Pipe
NE. Cor. Lot
Elev. 100.0